THIS DRAWING IS UNPUBLISHED. RELEASED FOR PUBLICATION - ,- .
© COPYRIGHT - By - ALL RIGHTS RESERVED.

LOC	DIST
AD	39

REVISIONS

P	LTR	DESCRIPTION	DATE	DWN	APVD
	T4	REVISED PER ECO-11-004587	11MAR11	RK	HMR

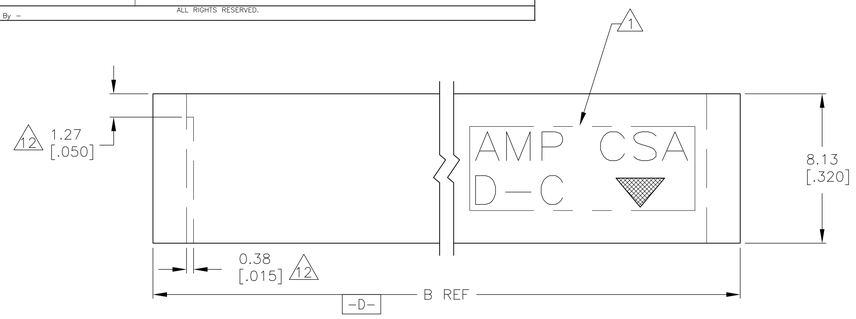

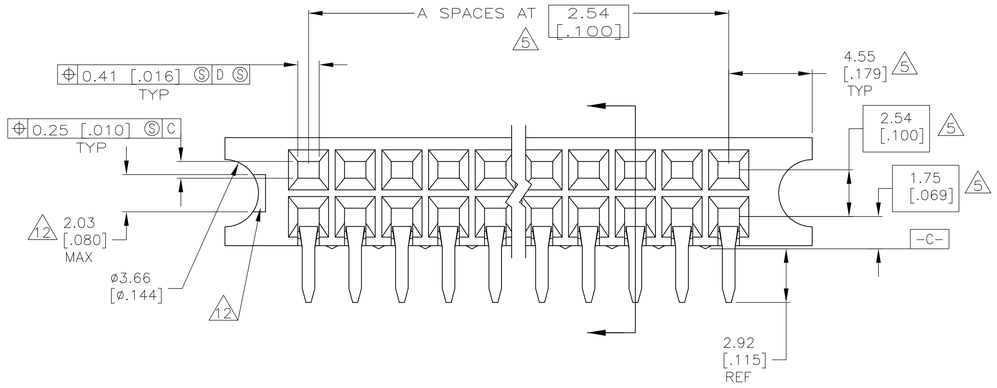

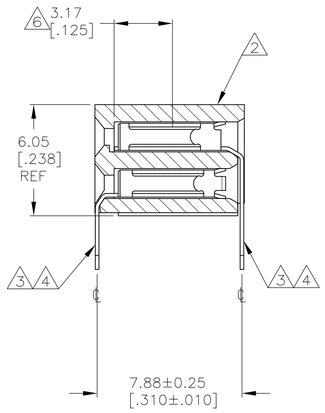

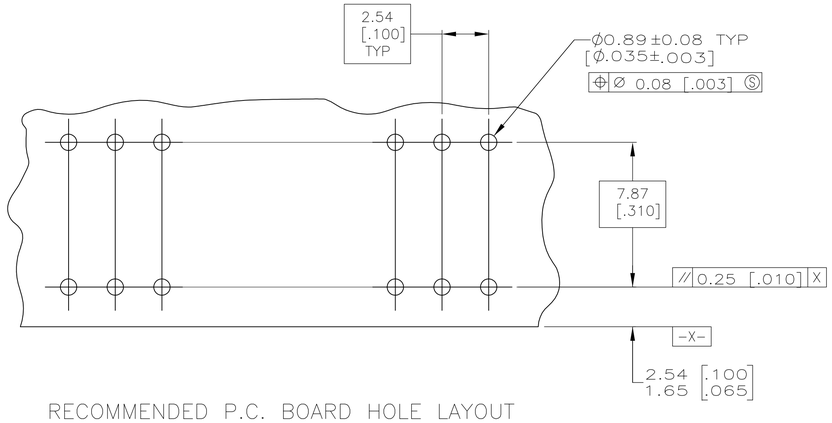

RECOMMENDED P.C. BOARD HOLE LAYOUT

1. "AMP", "CSA", " ▽ " AND "DATE CODE" WITH .062 ±.015 HIGH CHARACTERS WHERE SIZE PERMITS.
2. HOUSING: 1-70 POSITION SIZES MAY BE PPS, GLASS-FILLED OR PCT, GLASS-FILLED. POSITION SIZES GREATER THAN 70 WILL BE PPS, GLASS-FILLED.
3. CONTACT: PHOSPHOR BRONZE.
4. CONTACT FINISH: DUPLEX PLATED 0.00038 [.000015] GOLD IN CONTACT AREA, 0.00127-0.00254 [.000050-.000100] BRIGHT TIN-LEAD ON SOLDER TAILS, ALL OVER 0.00127 [.000050] NICKEL.
5. THESE DIMENSIONS PERTAIN TO CAVITY ℄'S ONLY, NOT TO CONTACT LOCATIONS.
6. POINT OF MEASUREMENT FOR PLATING THICKNESS (INSIDE CONTACT BEAMS).
7. CSA LOGO INK STAMPED WHITE ON HOUSING.
8. CONTACT FINISH: DUPLEX PLATED 0.00038[.000015] GOLD IN CONTACT AREA, 0.00127-0.00254[.000050-.000100] BRIGHT TIN ON SOLDER TAILS, ALL OVER 0.00127[.000050] NICKEL.
9. SUPERSEDED BY 5-532955-1.
10. ROHS 2002/95/EC COMPLIANT
11. CONTACT FINISH: DUPLEX PLATED 0.00038 [.000015] GOLD IN CONTACT AREA, 0.00127-0.00254 [.000050-.000100] MATTE TIN ON SOLDER TAILS, ALL OVER 0.00127 [.000050] NICKEL.
12. RECESSED AREA AROUND MOLD GATE IS OPTIONAL. THIS FEATURE IS ALLOWABLE ON EITHER SIDE OF HOUSING OR MAY NOT BE PRESENT AT ALL.
13. OBSOLETE PARTS: OBSOLETE CIS STREAMLINING PER D.RENAUD/D.SINISI

	11	19.25 [.758]	4	10	10	~~8-532955-1~~		10 9 8	21.79 [.858]	5	12	3-532955-2
	11	34.49 [1.358]	10	22	10	~~8-532955-0~~		4	19.25 [.758]	4	10	3-532955-1
13 OBSOLETE	11	47.19 [1.858]	15	32	10	~~7-532955-9~~	OBSOLETE	4	34.49 [1.358]	10	22	3-532955-0
	11	235.15 [9.258]	89	180	10	~~7-532955-8~~	13 OBSOLETE	4	47.19 [1.858]	15	32	~~2-532955-9~~
	11	209.75 [8.258]	79	160	10	~~7-532955-7~~	OBSOLETE	4	235.15 [9.258]	89	180	2-532955-8
	11	125.93 [4.958]	46	94	10	~~7-532955-6~~	OBSOLETE	4	209.75 [8.258]	79	160	2-532955-7
	11	24.33 [.958]	6	14	10	7-532955-5	OBSOLETE	4	125.93 [4.958]	46	94	2-532955-6
	11	62.43 [2.458]	21	44	10	~~7-532955-4~~		4	24.33 [.958]	6	14	2-532955-5
	11	260.55 [10.258]	99	200	10	~~7-532955-3~~	OBSOLETE	4	62.43 [2.458]	21	44	2-532955-4
13 OBSOLETE	11	194.51 [7.658]	73	148	10	~~7-532955-2~~	13 OBSOLETE	4	260.55 [10.258]	99	200	~~2-532955-3~~
	11	184.35 [7.258]	69	140	10	~~7-532955-1~~	OBSOLETE	4	194.51 [7.658]	73	148	2-532955-2
	11	171.65 [6.758]	64	130	10	~~7-532955-0~~	OBSOLETE	4	184.35 [7.258]	69	140	2-532955-1
13 OBSOLETE	11	169.11 [6.658]	63	128	10	~~6-532955-9~~	13 OBSOLETE	4	171.65 [6.758]	64	130	~~2-532955-0~~
	11	158.95 [6.258]	59	120	10	6-532955-8	OBSOLETE	4	169.11 [6.658]	63	128	1-532955-9
13 OBSOLETE	11	146.25 [5.758]	54	110	10	~~6-532955-7~~		4	158.95 [6.258]	59	120	1-532955-8
	11	133.55 [5.258]	49	100	10	6-532955-6		4	146.25 [5.758]	54	110	1-532955-7
13 OBSOLETE	11	128.47 [5.058]	47	96	10	~~6-532955-5~~		4	133.55 [5.258]	49	100	1-532955-6
13 OBSOLETE	11	120.85 [4.758]	44	90	10	~~6-532955-4~~		4	128.47 [5.058]	47	96	1-532955-5
13 OBSOLETE	11	113.23 [4.558]	42	86	10	~~6-532955-3~~	13 OBSOLETE	4	120.85 [4.758]	44	90	~~1-532955-4~~
	11	108.15 [4.258]	39	80	10	6-532955-2		4	113.23 [4.558]	42	86	1-532955-3
13 OBSOLETE	11	97.99 [3.858]	35	72	10	~~6-532955-1~~		4	108.15 [4.258]	39	80	1-532955-2
	11	95.45 [3.758]	34	70	10	6-532955-0	13 OBSOLETE	4	97.99 [3.858]	35	72	~~1-532955-1~~
	11	82.75 [3.258]	29	60	10	5-532955-9		4	95.45 [3.758]	34	70	1-532955-0
	11	70.05 [2.758]	24	50	10	5-532955-8		4	82.75 [3.258]	29	60	532955-9
	11	57.35 [2.258]	19	40	10	5-532955-7		4	70.05 [2.758]	24	50	532955-8
	11	52.27 [2.058]	17	36	10	5-532955-6		4	57.35 [2.258]	19	40	532955-7
	11	44.65 [1.758]	14	30	10	5-532955-5		4	52.27 [2.058]	17	36	532955-6
	11	37.03 [1.458]	11	24	10	5-532955-4		4	44.65 [1.758]	14	30	532955-5
	11	31.95 [1.258]	9	20	10	5-532955-3		4	37.03 [1.458]	11	24	532955-4
13 OBSOLETE	11	26.87 [1.058]	7	16	10	~~5-532955-2~~	OBSOLETE	4	31.95 [1.258]	9	20	532955-3
	11	21.79 [.858]	5	12	10	5-532955-1		4	26.87 [1.058]	7	16	532955-2
								4	21.79 [.858]	5	12	532955-1
	FINISH	B	A	NO OF POSN		PART NUMBER		FINISH	B	A	NO OF POSN	PART NUMBER

THIS DRAWING IS A CONTROLLED DOCUMENT.

DIMENSIONS: mm [INCHES]

TOLERANCES UNLESS OTHERWISE SPECIFIED:
0 PLC ± –
1 PLC ± –
2 PLC ± 0.13 [.005]
3 PLC ± –
4 PLC ± –
ANGLES ± –

MATERIAL 2 3

FINISH SEE TABLE

DWN K.L.CLOUSER/UTA 3/7/91
CHK D SARVER 05-14-91
APVD – –
PRODUCT SPEC –
APPLICATION SPEC –
WEIGHT –

TE Connectivity

NAME RECEPTACLE ASSY, MOD II, DBL ROW, 2.54 X 2.54 [.100 X .100] CL, GUIDE PIN EARS, CLOSED ENTRY,

SIZE	CAGE CODE	DRAWING NO	RESTRICTED TO
A1	00779	C-532955	–

CUSTOMER DRAWING | SCALE 6:1 | SHEET 1 OF 1 | REV T4

4805 (3/11)

Mouser Electronics

Authorized Distributor

Click to View Pricing, Inventory, Delivery & Lifecycle Information:

TE Connectivity:

5-532955-1