THIS DRAWING IS UNPUBLISHED. RELEASED FOR PUBLICATION -,- .
© COPYRIGHT - BY TYCO ELECTRONICS CORPORATION. ALL RIGHTS RESERVED.

LOC	DIST
J	—

REVISIONS 変更

P	LTR	DESCRIPTION	DATE	DWN	APVD
	B3	OBSOLETE -1 ECR-07-023693	310CT07	AY	HY

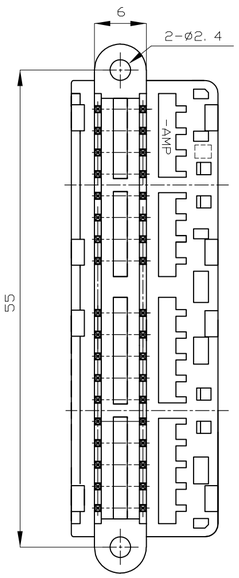

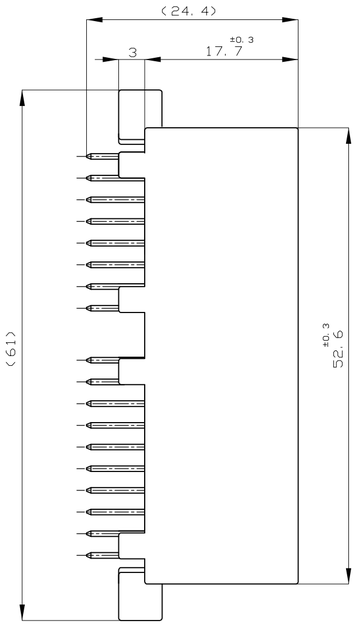

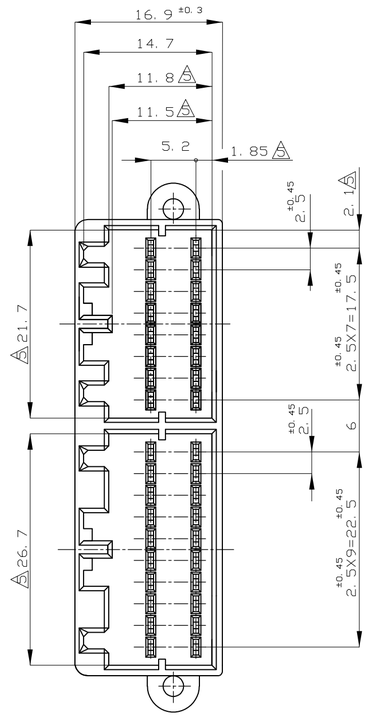

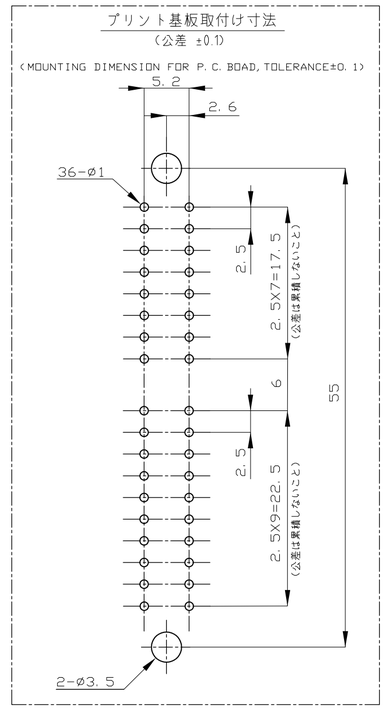

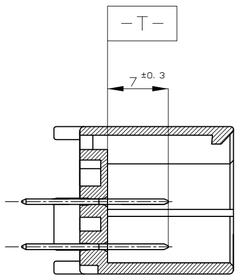

断 面 A-A
(SECT. A-A)

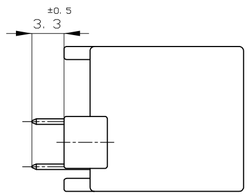

注 ：

1. 適用プリント基板厚：1.6mm
2. 推奨取付ネジ：JIS B1115, B1122 タッピンネジ、
   ナベ2種 呼び径3、長さ6mm以上（締付トルク：4Kg-cm以下）
3. 嵌合相手ハウジング：175966, 175967
4. 適用製品規格番号：108-5281

△A -Z- 面より2mmの範囲で測定

NOTES:

1. APPLICABLE P.C.B BOARD THICKNESS; 1.6mm
2. RECOMMENDED MOUNTING SCREW 3mmDIA
   6mmLENGTH(MIN)
   TAPPING SCREW SPECIFIED IN JIS
   B1115, B1122(TIGHTENING TORQUE; 4Kg-cm MAX)
3. THE MATING PLUG HSG. PART NUMBER; 175966, 175967
4. APPLICABLE PRODUCT SPEC NO. ; 108-5281

△A TO BE MEASURED WITHIN 2mm FROM -Z-

	SOLDERING SIDE 半田付け部	CONTACT SIDE 接触部側	COLOR 色	PART NUMBER 製品型番
	CONTACT FINISH コンタクト仕上			
	SELECTIVE-TIN (MATTE)	SELECTIVE-TIN (BRIGHT)	BLACK	175977-3
	PRE-TIN		BLACK	175977-2
OBSOLETE	~~SELECTIVE-TIN~~	~~PRE-TIN~~	~~BLACK~~	~~175977-1~~

THIS DRAWING IS A CONTROLLED DOCUMENT.

DIMENSIONS: 単位：耗 mm

TOLERANCES UNLESS OTHERWISE SPECIFIED: 一般公差
0 PLC ± –
1 PLC ± –
2 PLC ± –
3 PLC ± –
4 PLC ± –
ANGLES ± –

GENERAL TOLERANCE
0<*< 10 : ±0.2
10<*< 30 : ±0.25
30<*<100 : ±0.3
ANGLES : ±3°

MATERIAL 材料: HOUSING : PBT, CONTACT : BRASS

FINISH 仕上

DWN	M.KADOSAKI	120CT05
CHK	T.SHINOHARA	120CT05
APVD	K.BETSUI	120CT05
PRODUCT SPEC 製品規格		
APPLICATION SPEC 取付適用規格		
WEIGHT		

Tyco Electronics — Tyco Electronics AMP K.K., Kawasaki, Japan

NAME 名称: 36Pos. CAP HOUSING ASS'Y .040 SERIES MULTI-LOCK I/O CONN. MK-II

SIZE	CAGE CODE	DRAWING NO 番号	RESTRICTED TO
A2	00779	C-175977	—

CUSTOMER DRAWING | SCALE 尺度 2:1 | SHEET 1 OF 1 | REV B3

175977